第十七圖

N. R. C.

STEEL BRIDGE OF 103'-0" SPAN SINGLE TRACK

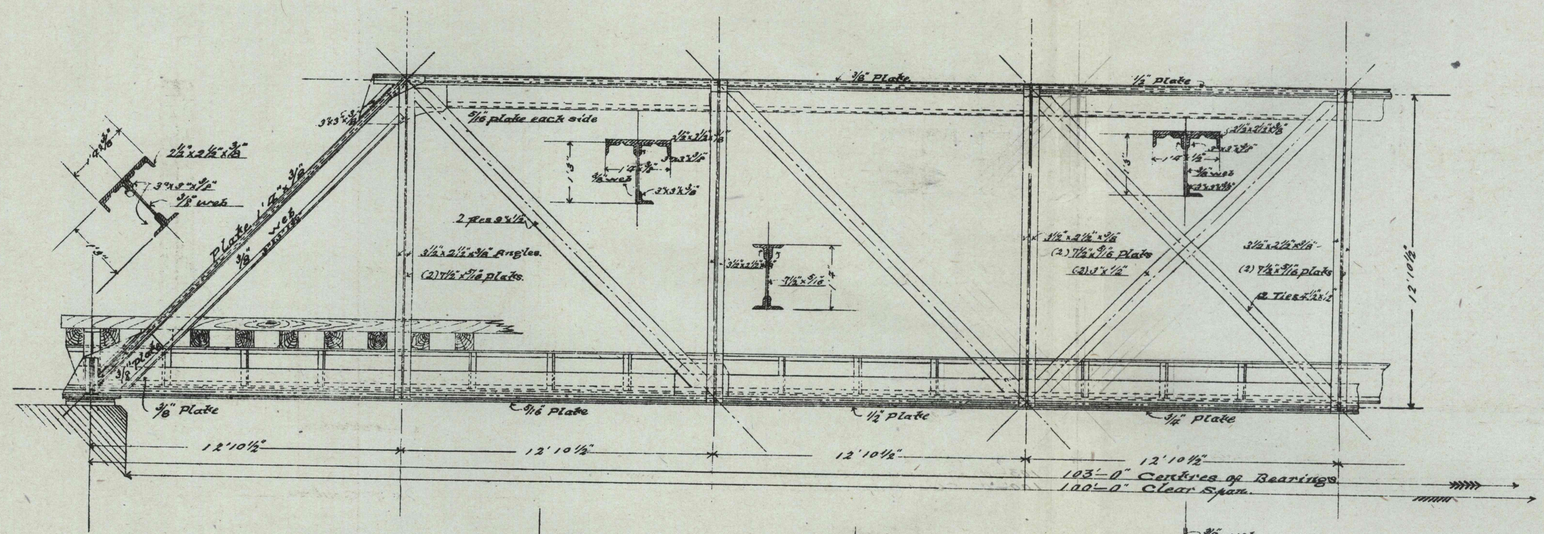

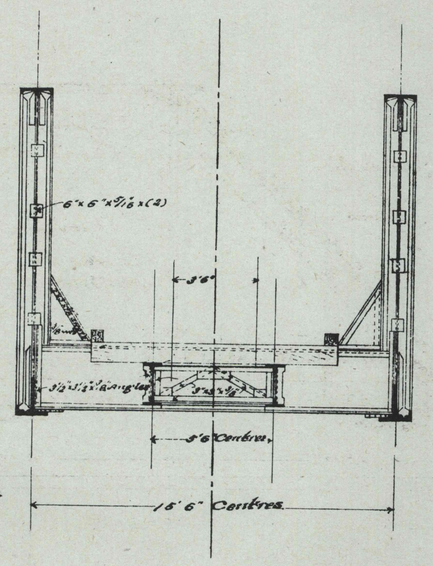

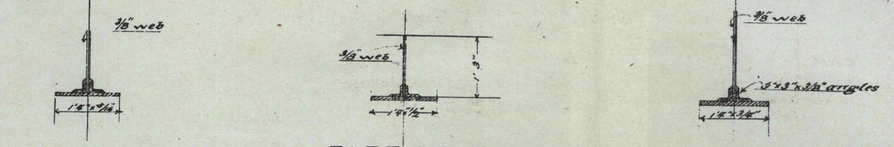

PART SECTIONAL PLAN

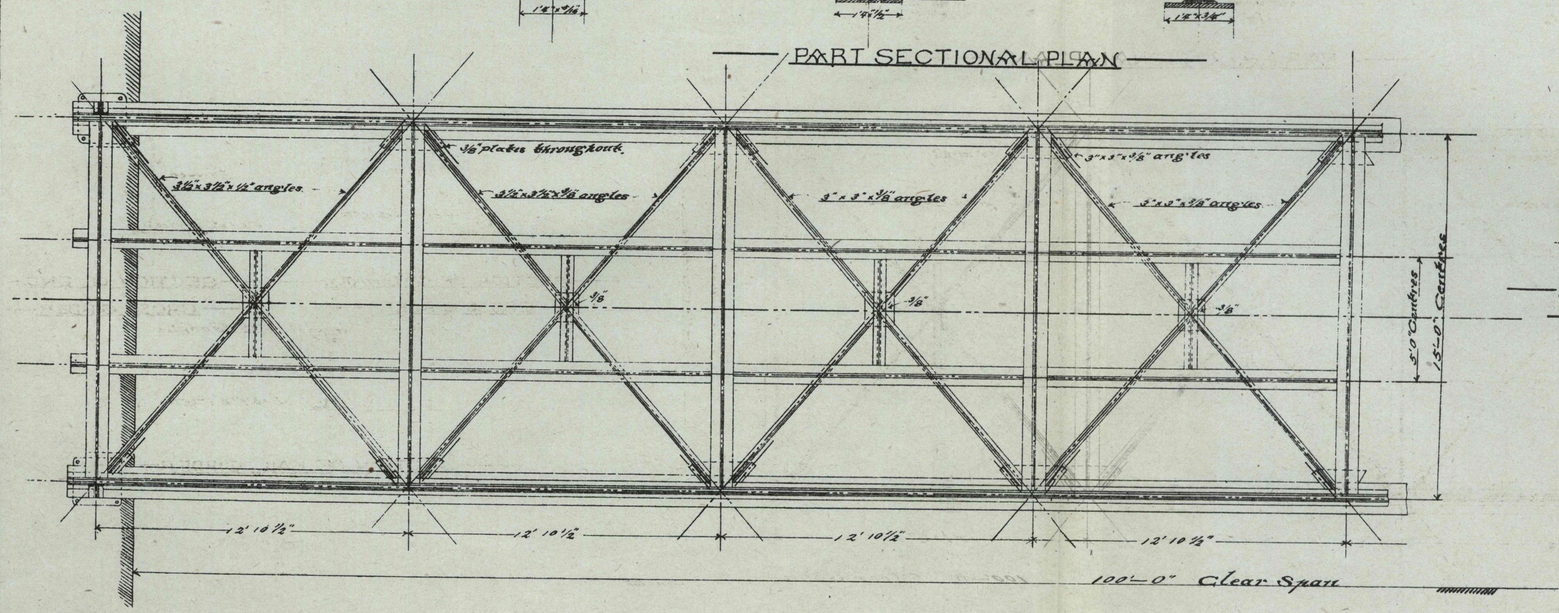

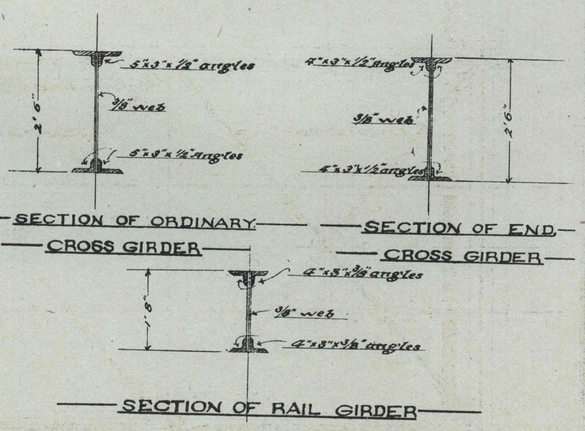

SECTION OF ORDINARY CROSS GIRDER

SECTION OF END CROSS GIRDER

SECTION OF RAIL GIRDER

Scale = ½" & 1 inch to a foot.

R Uchida