第六圖　　桁橋製鐵鋼吠百二間径

200 FT STEEL GIRDER.

Scale ¼ inch to 1 foot.

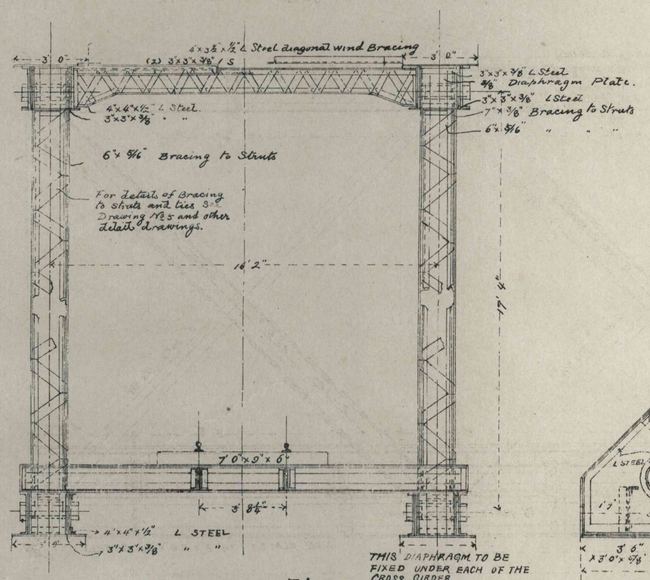

Cross Section.

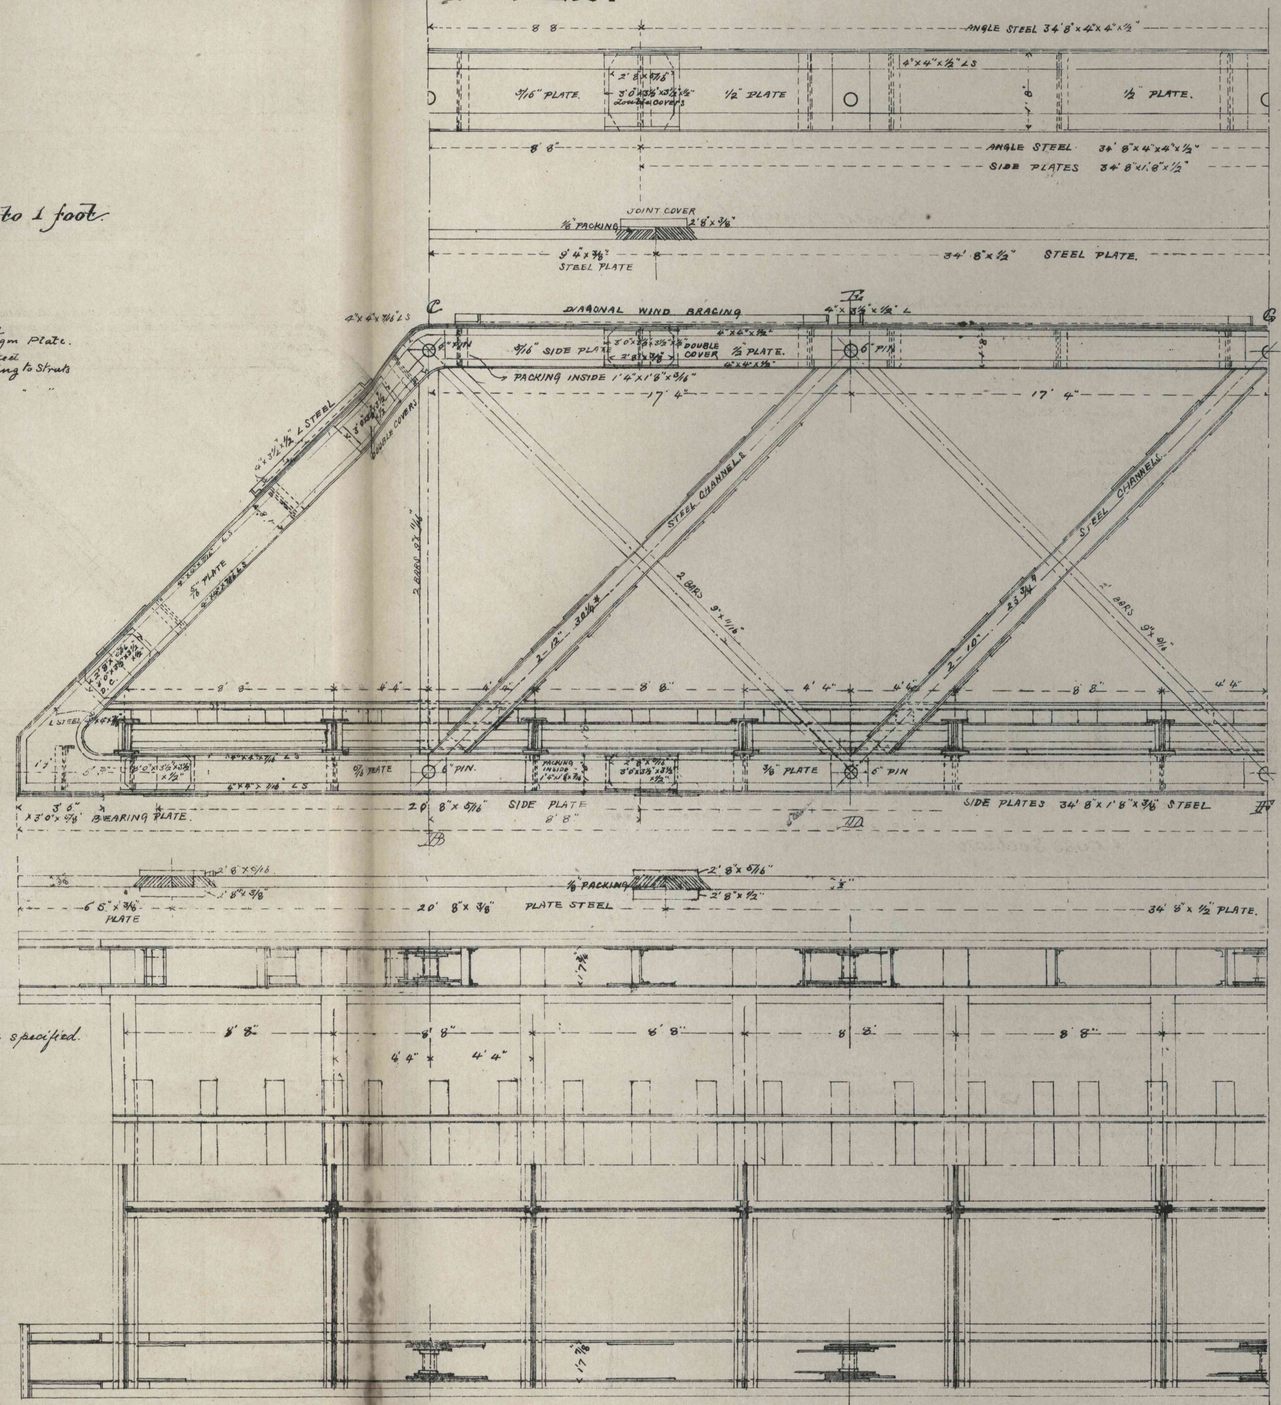

Note. All edges and ends of plate to be planed.
Rivets ⅞ dia 4" pitch all through except where therewise specified.
All rivet holes to be drilled.
Rivet to be countersunk in each bottom boom for 3'6" from each end of main girders.
Where these rest on bearing girders
The length of members have to be slightly altered to suit Camber for Correct length.
See diagram of Camber.