200 FT STEEL GIRDER.

Enlarged view of end boom.
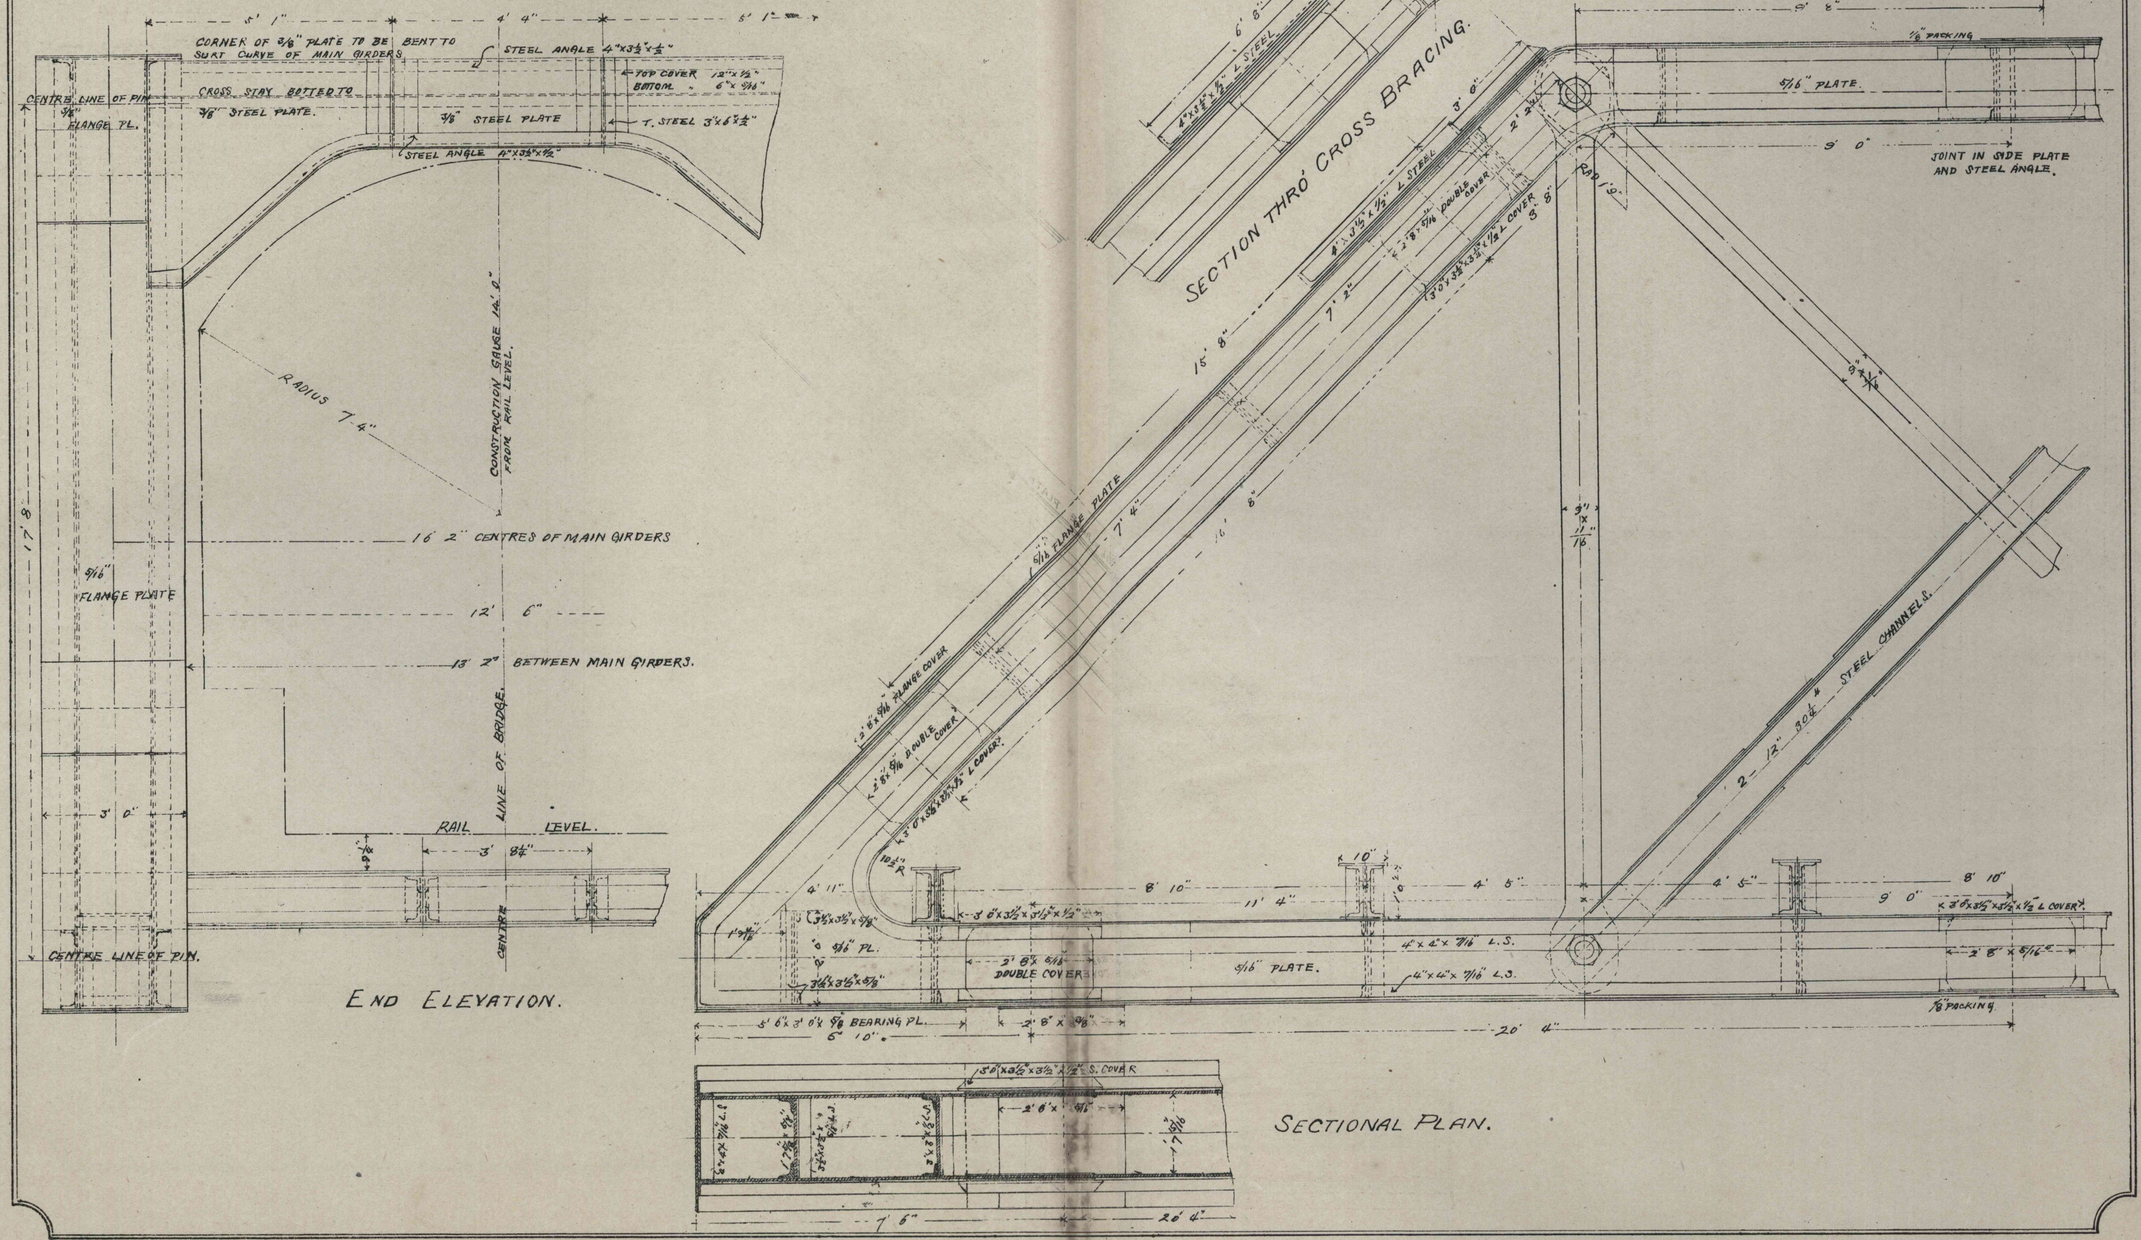
Scale ½ inch to 1 foot.