
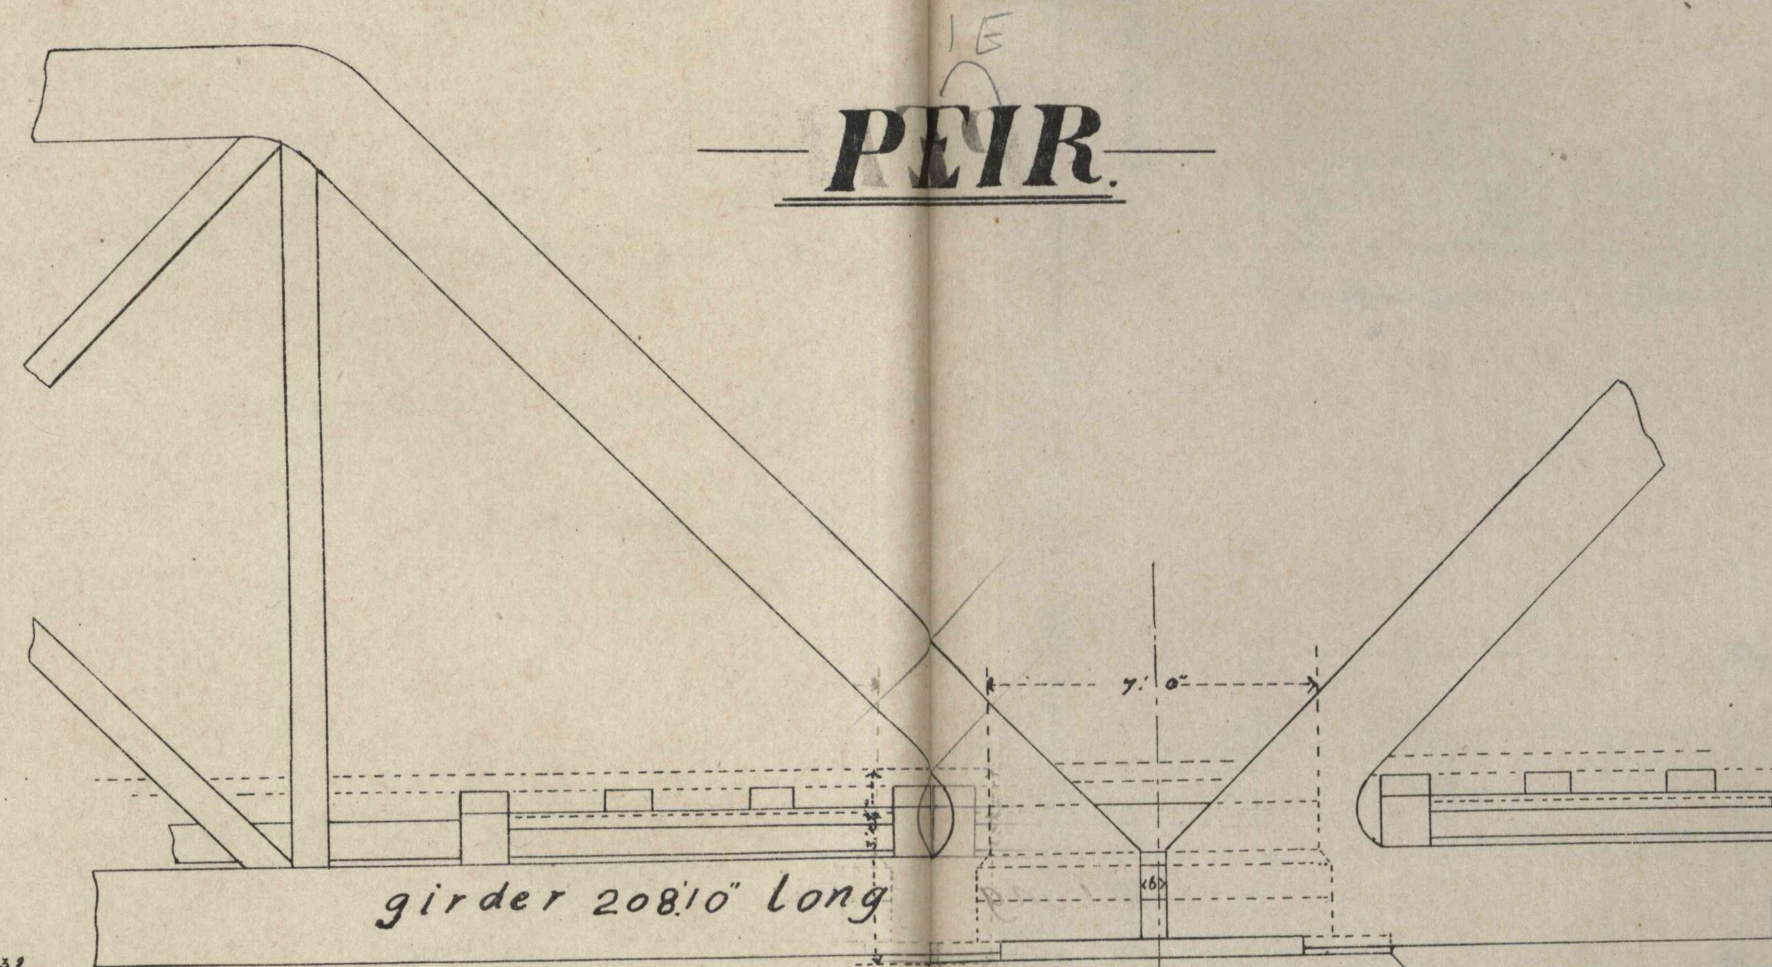



ELEVATION

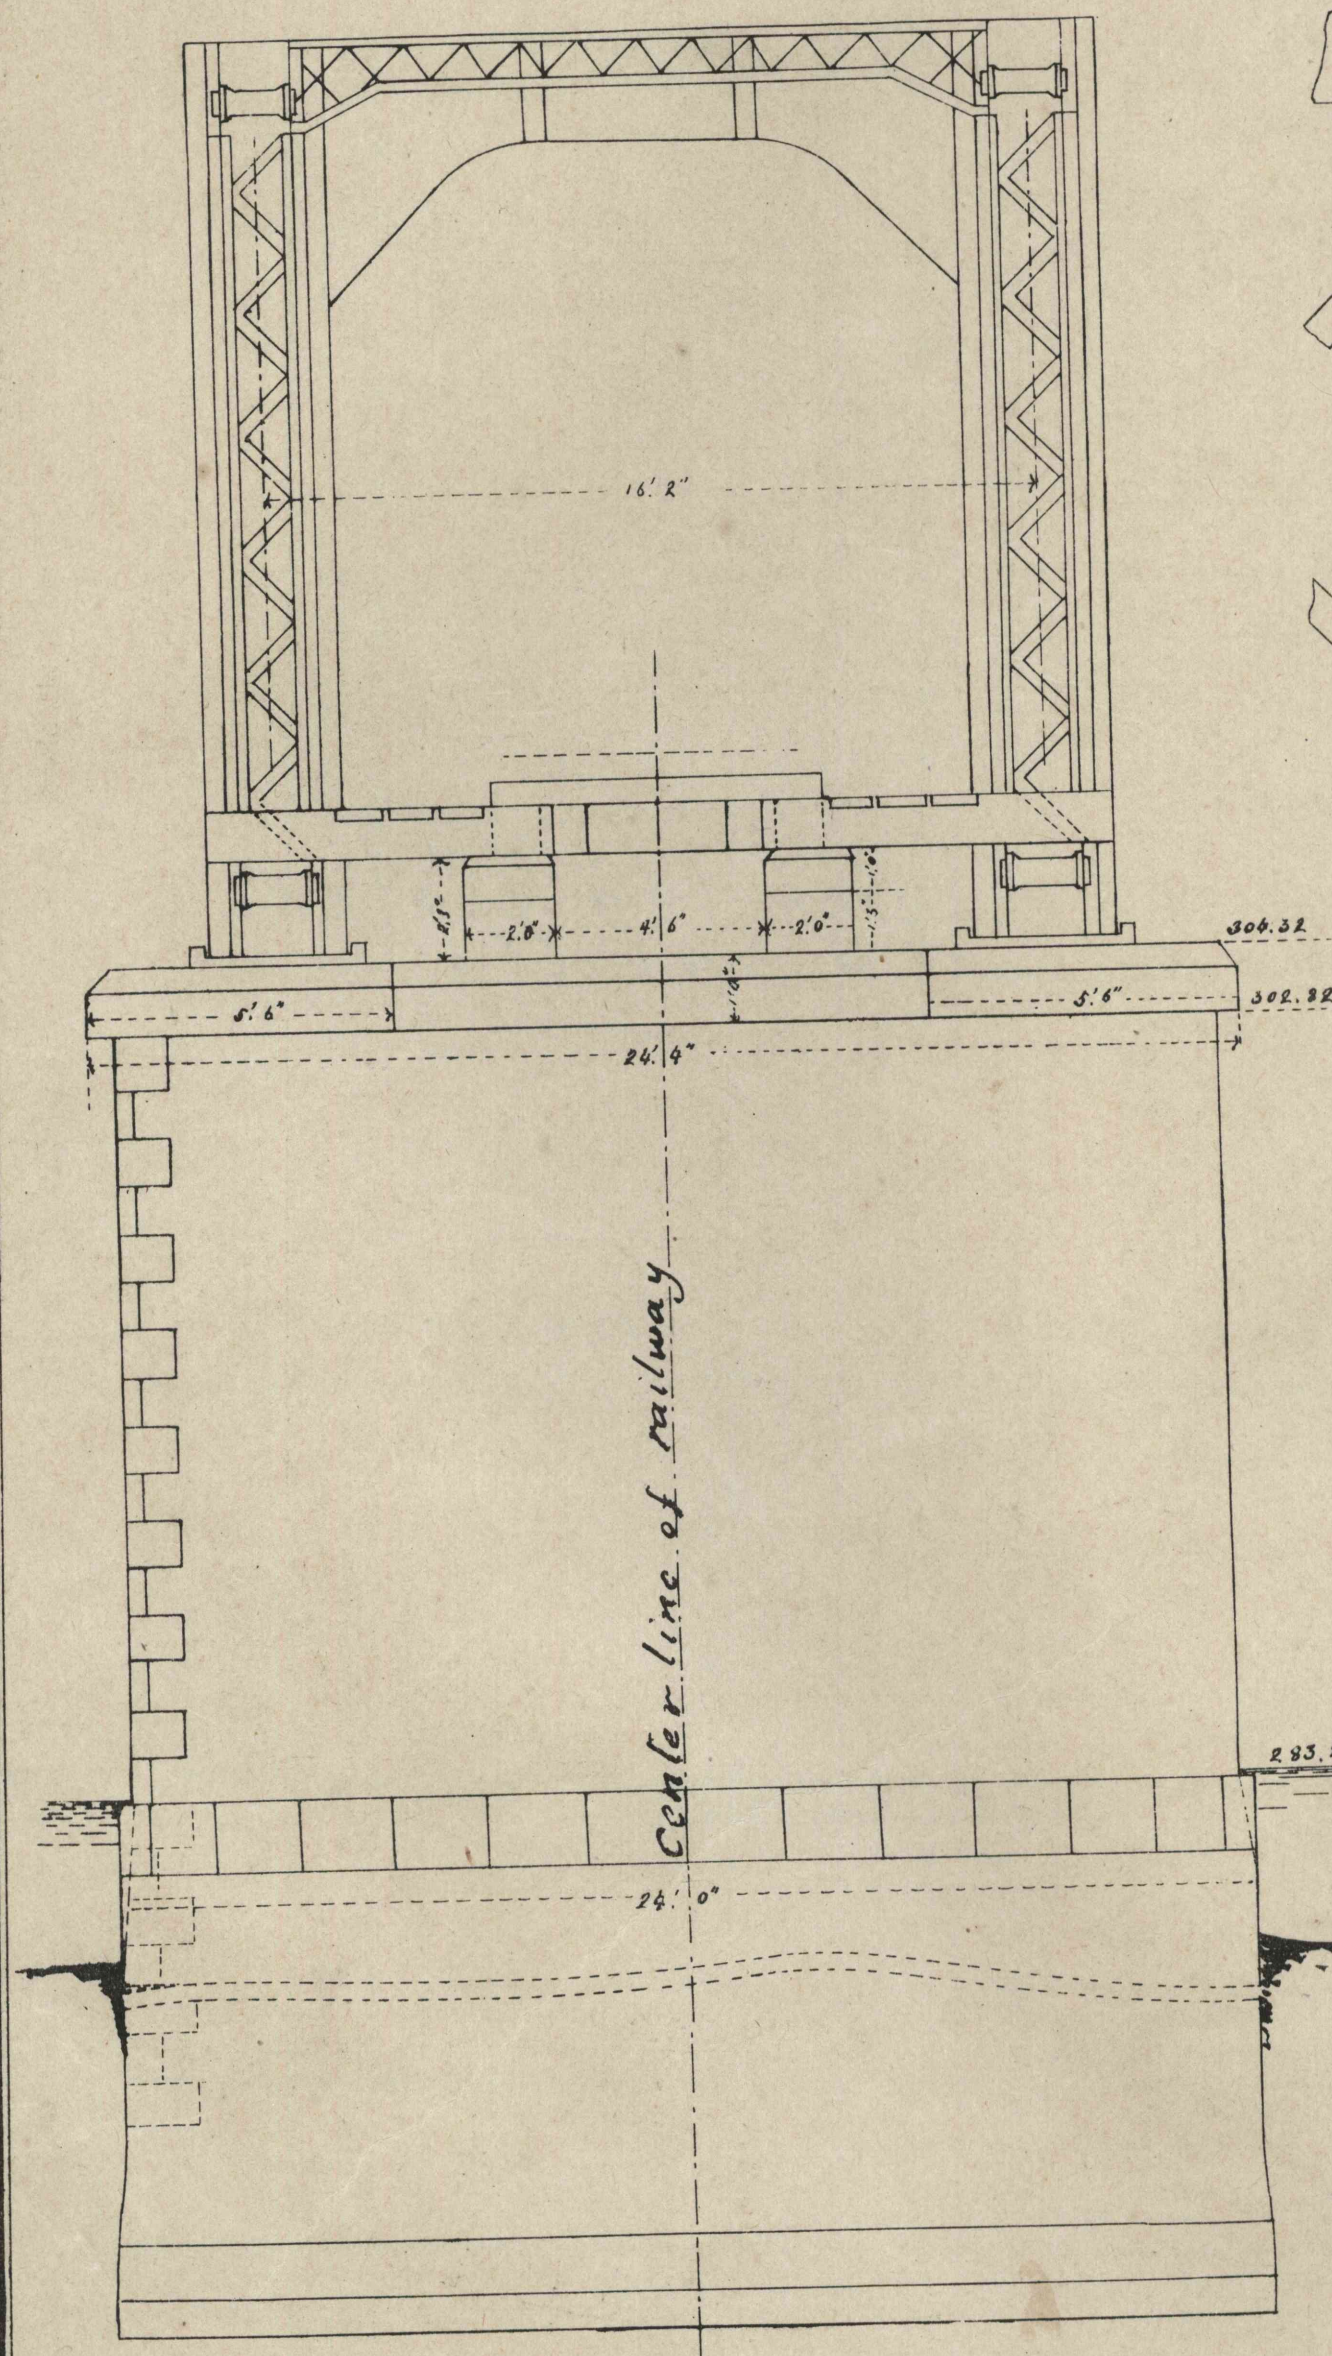


SIDE VIEW

PIER

PLAN

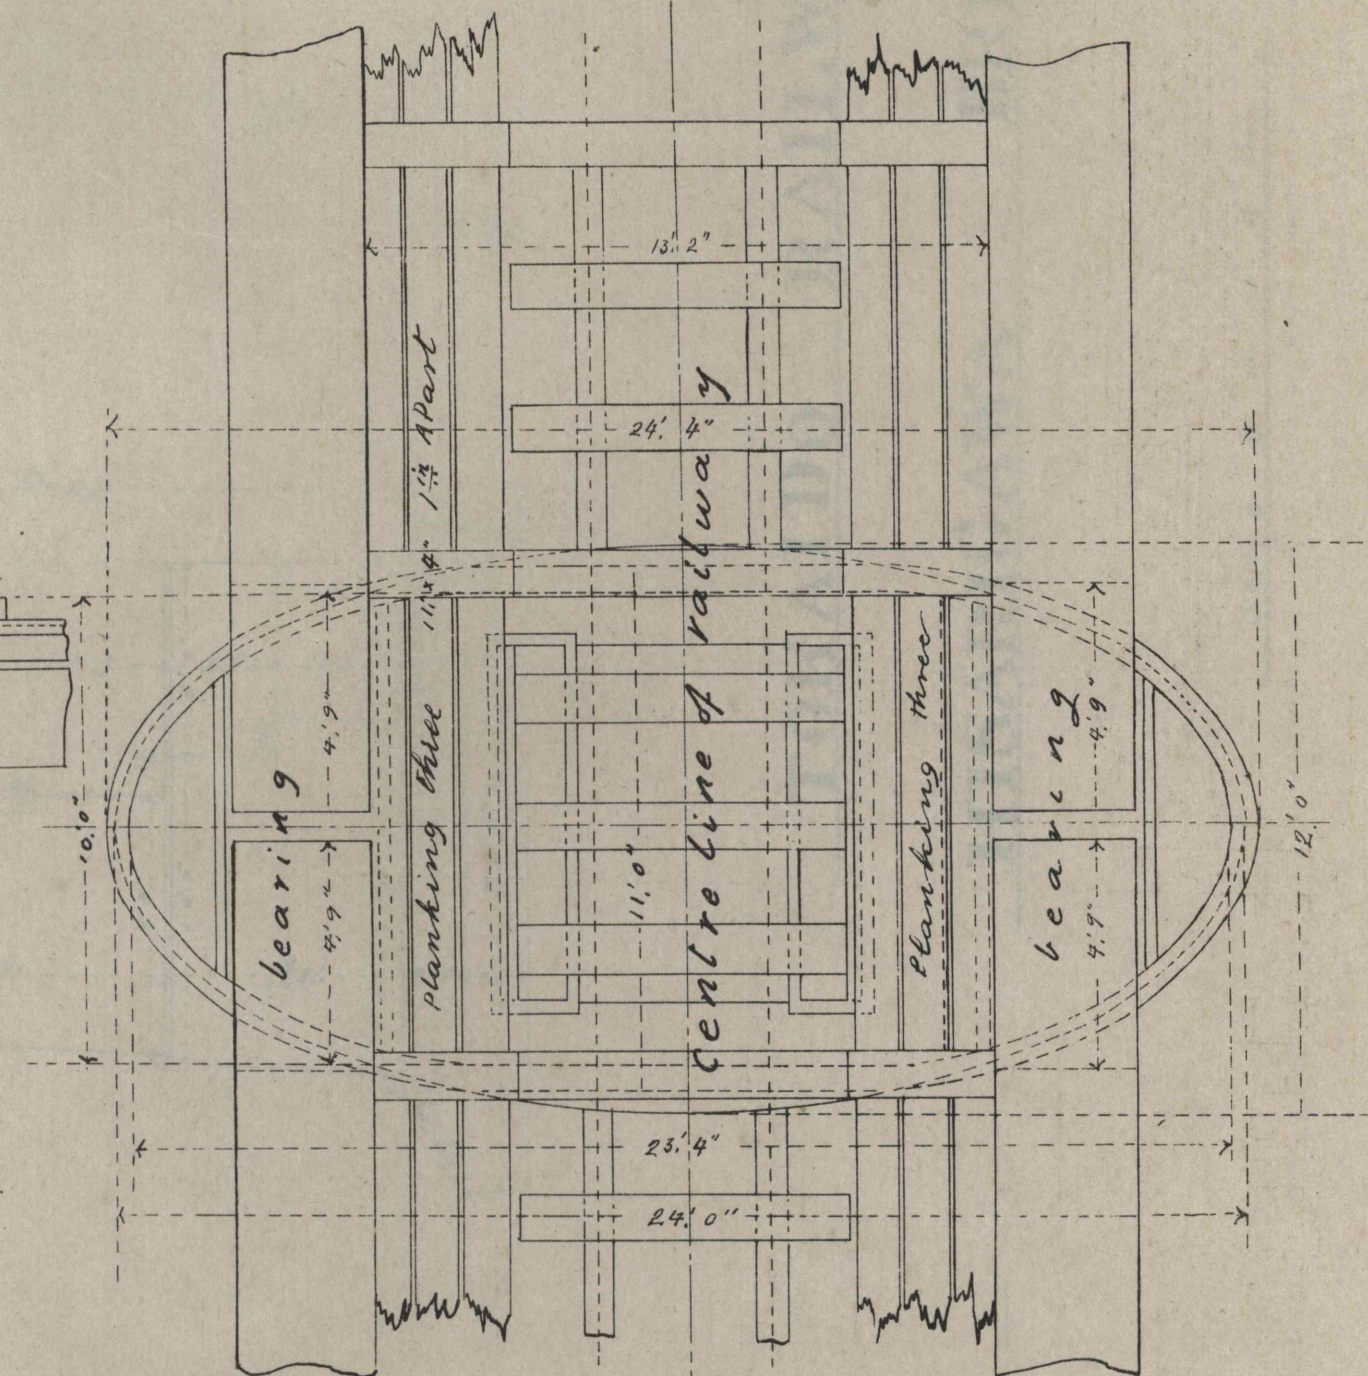

PLAN
top of elliptical well

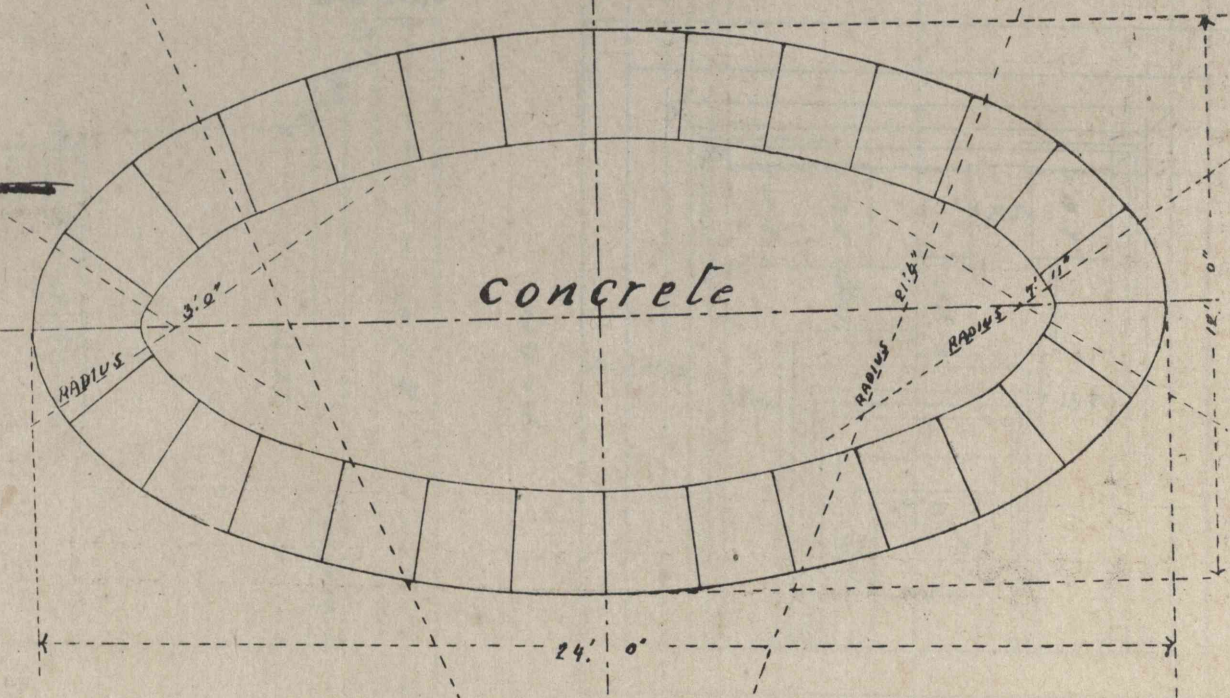

Scale 1/4 inch for a foot.