

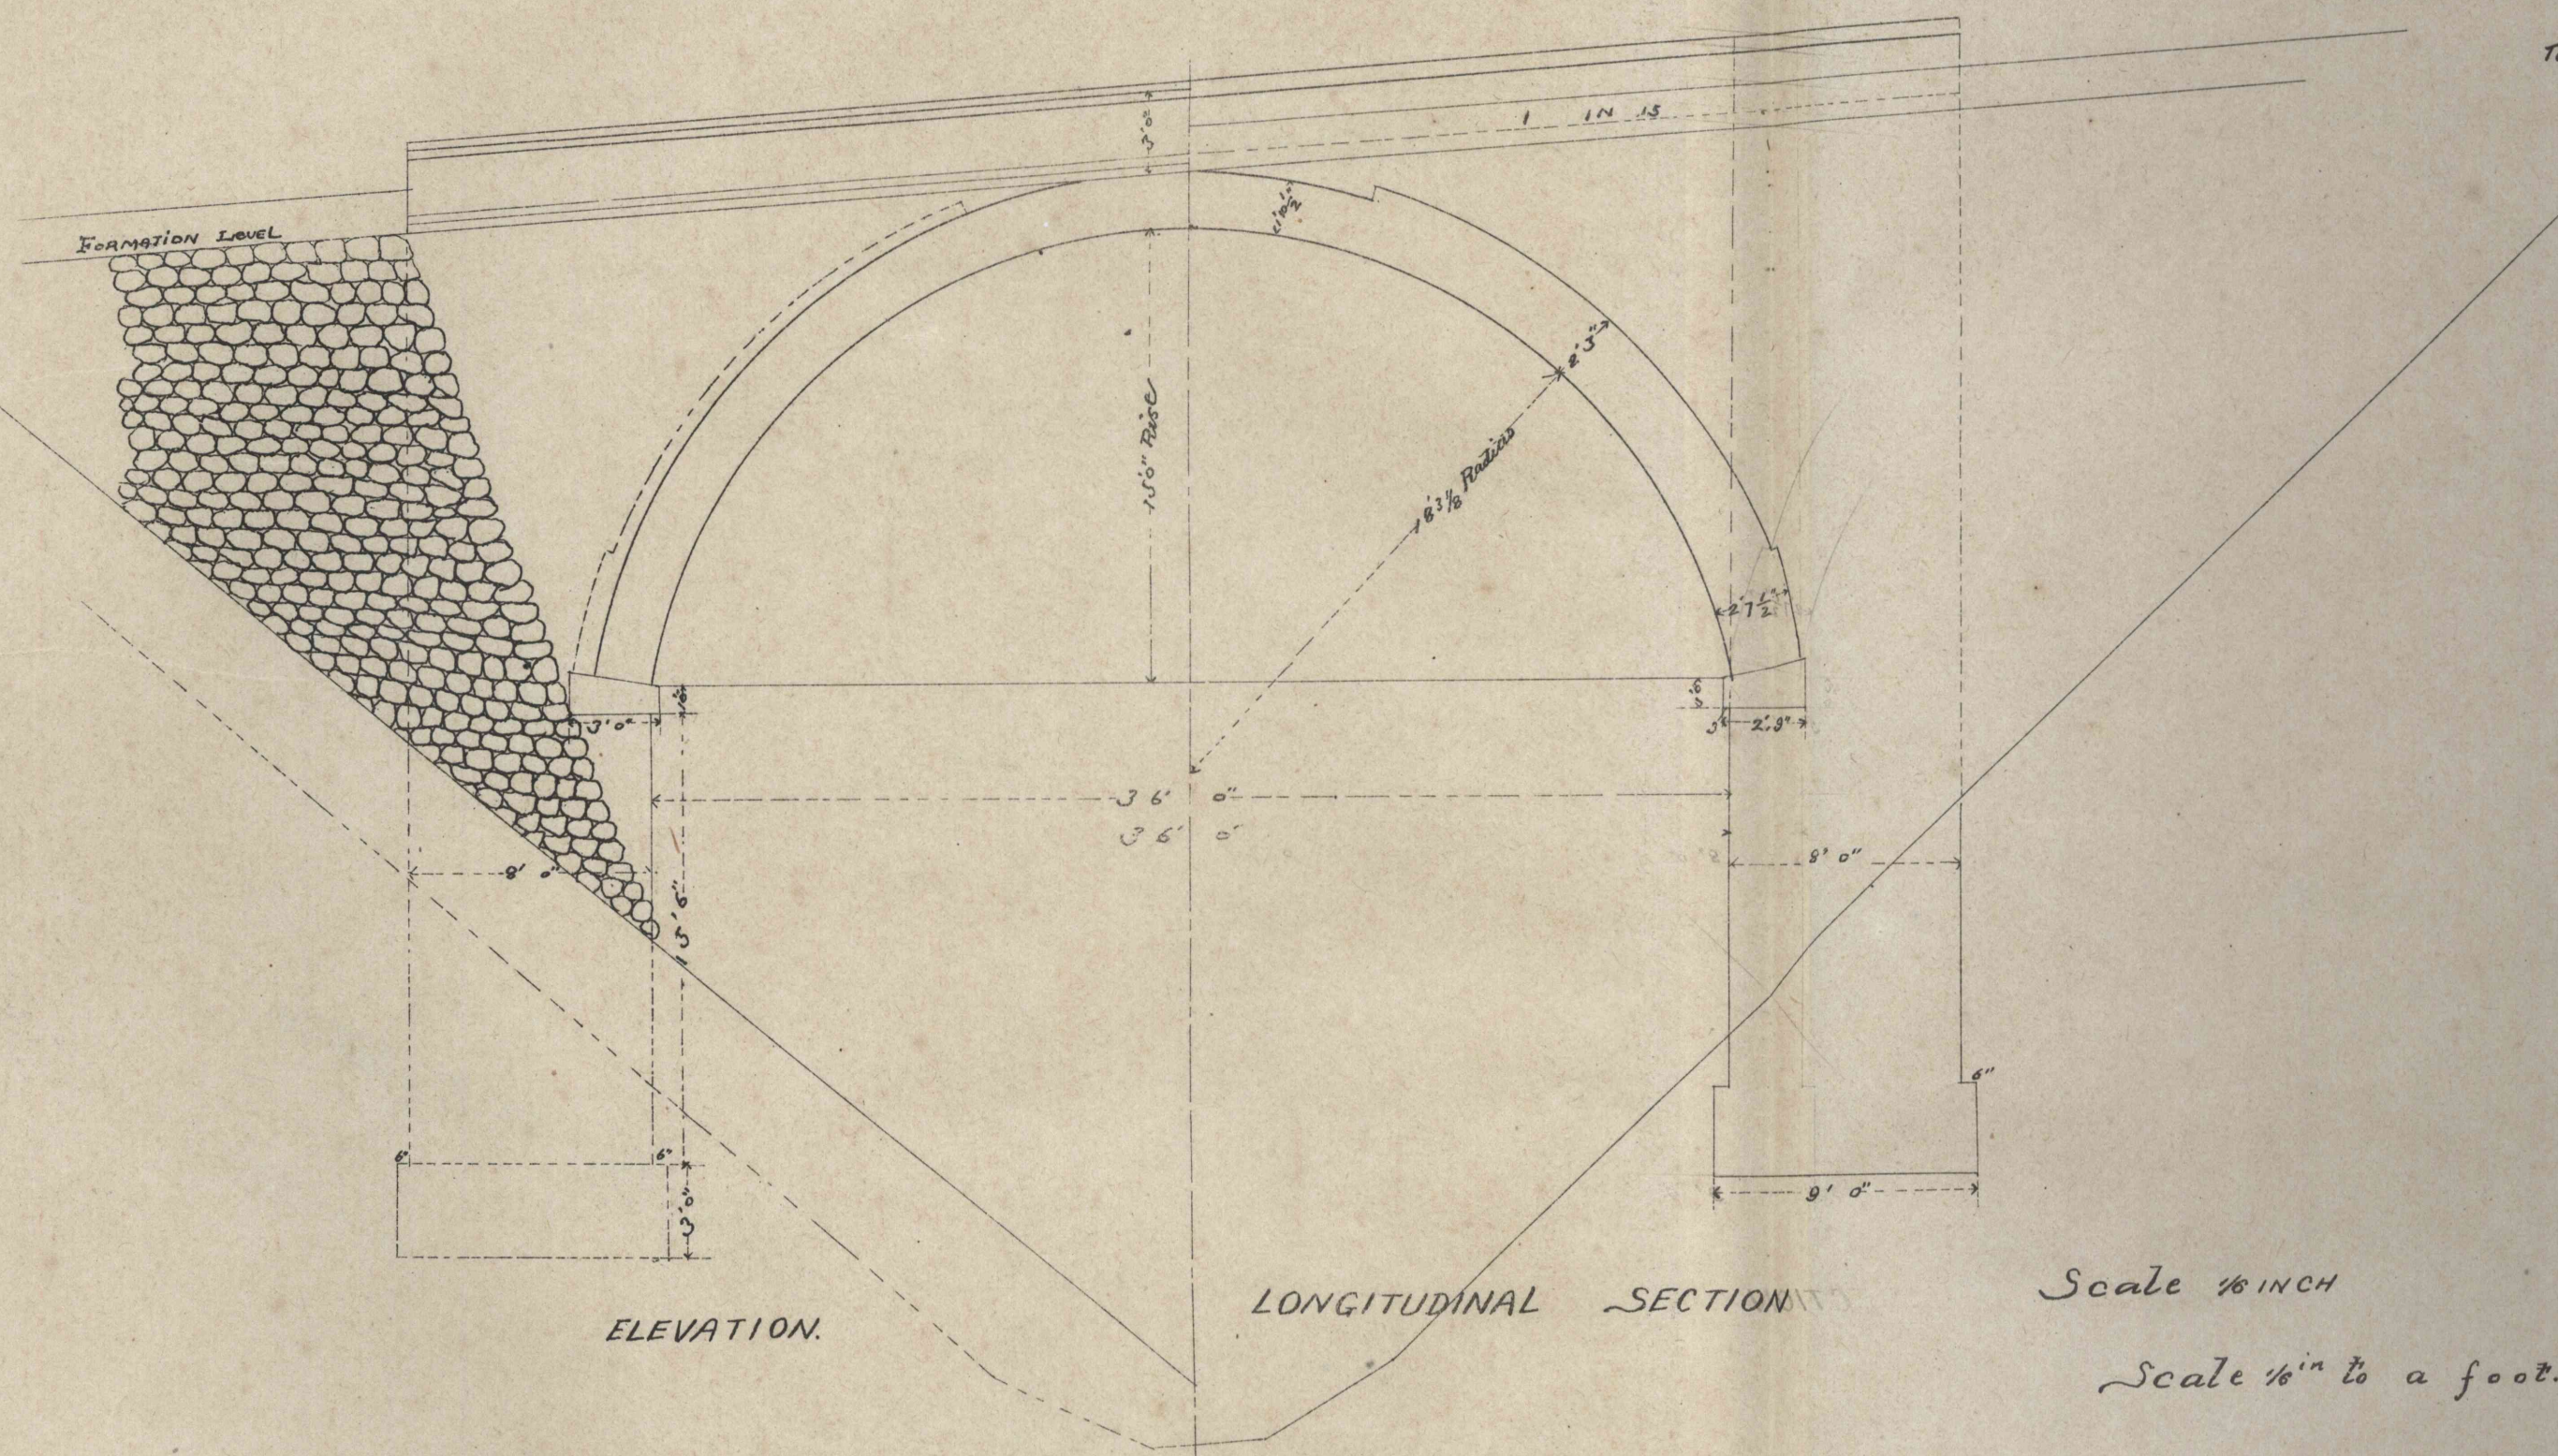


第七圖

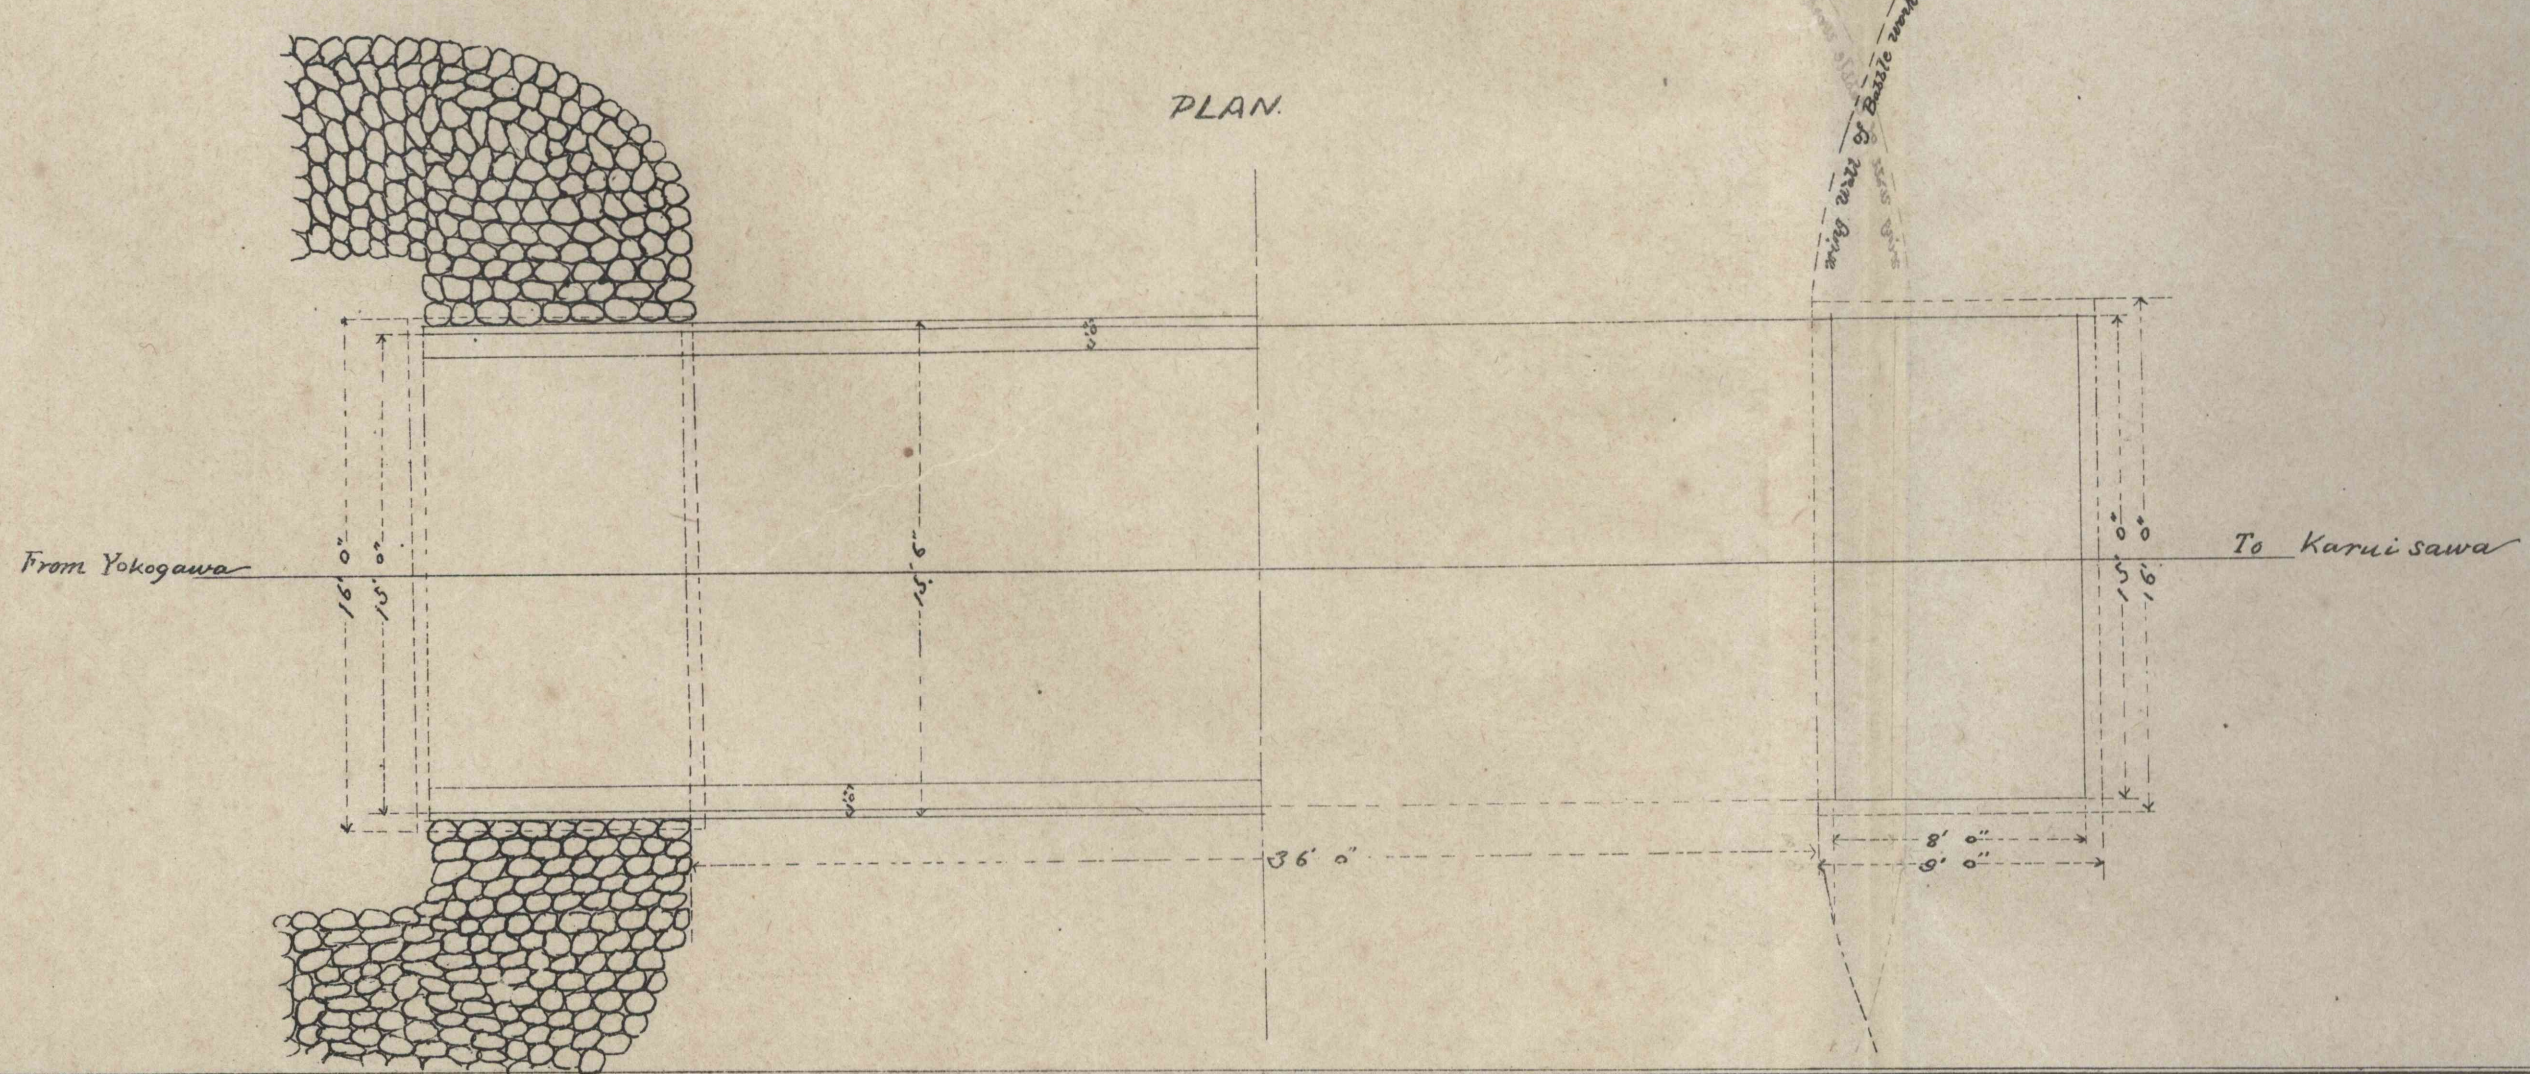

To Kamisawa

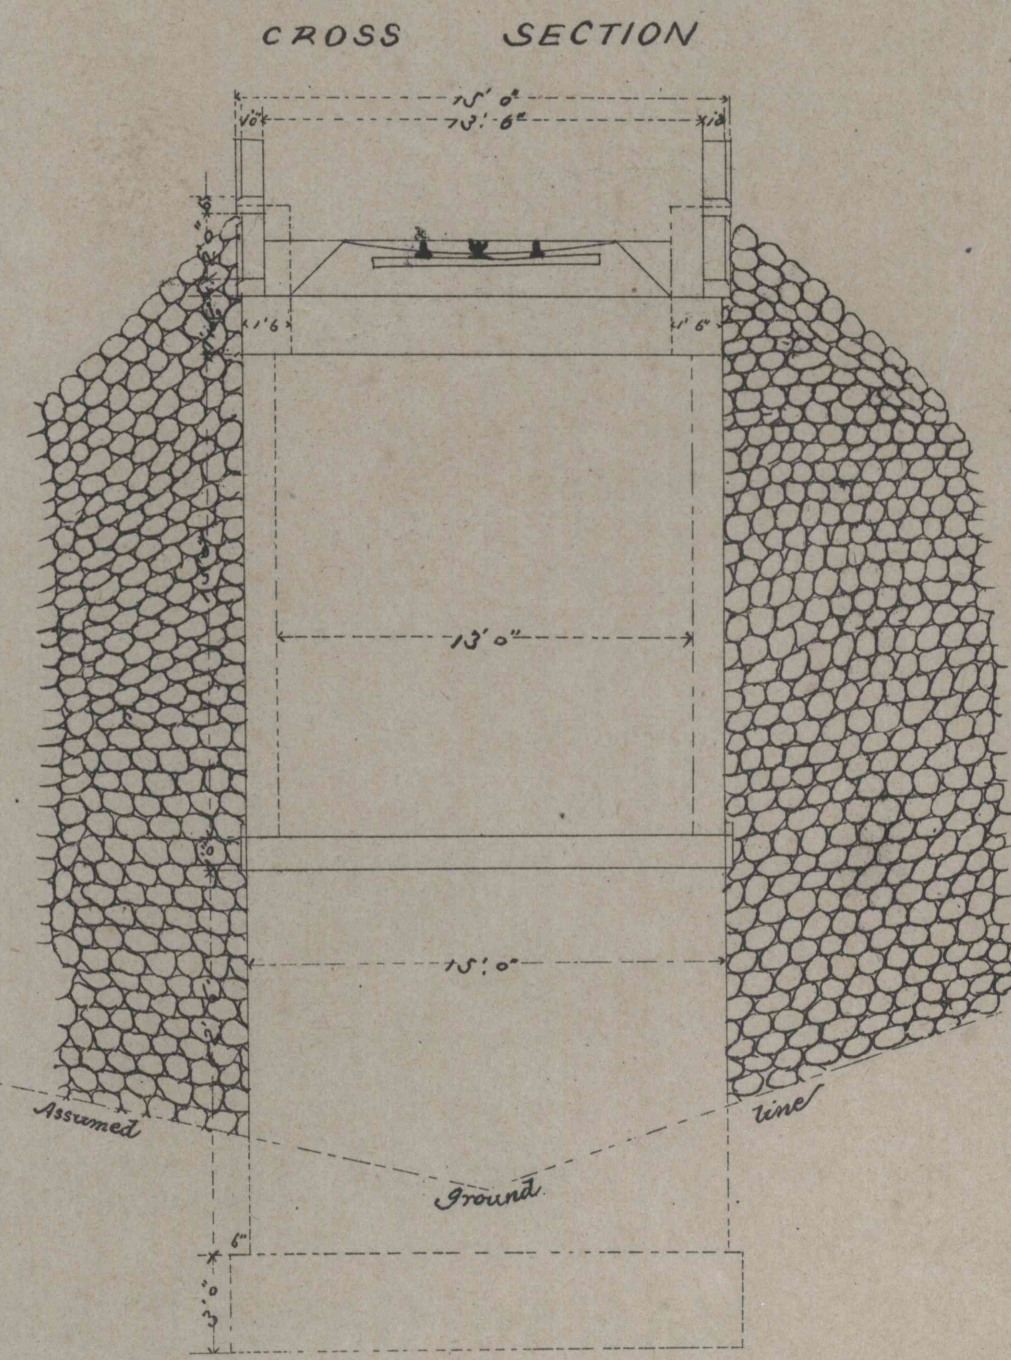

USUI RAILWAY
No 5 BRIDGE

K. Uchida