



第八圖

Longitudinal Section through centre

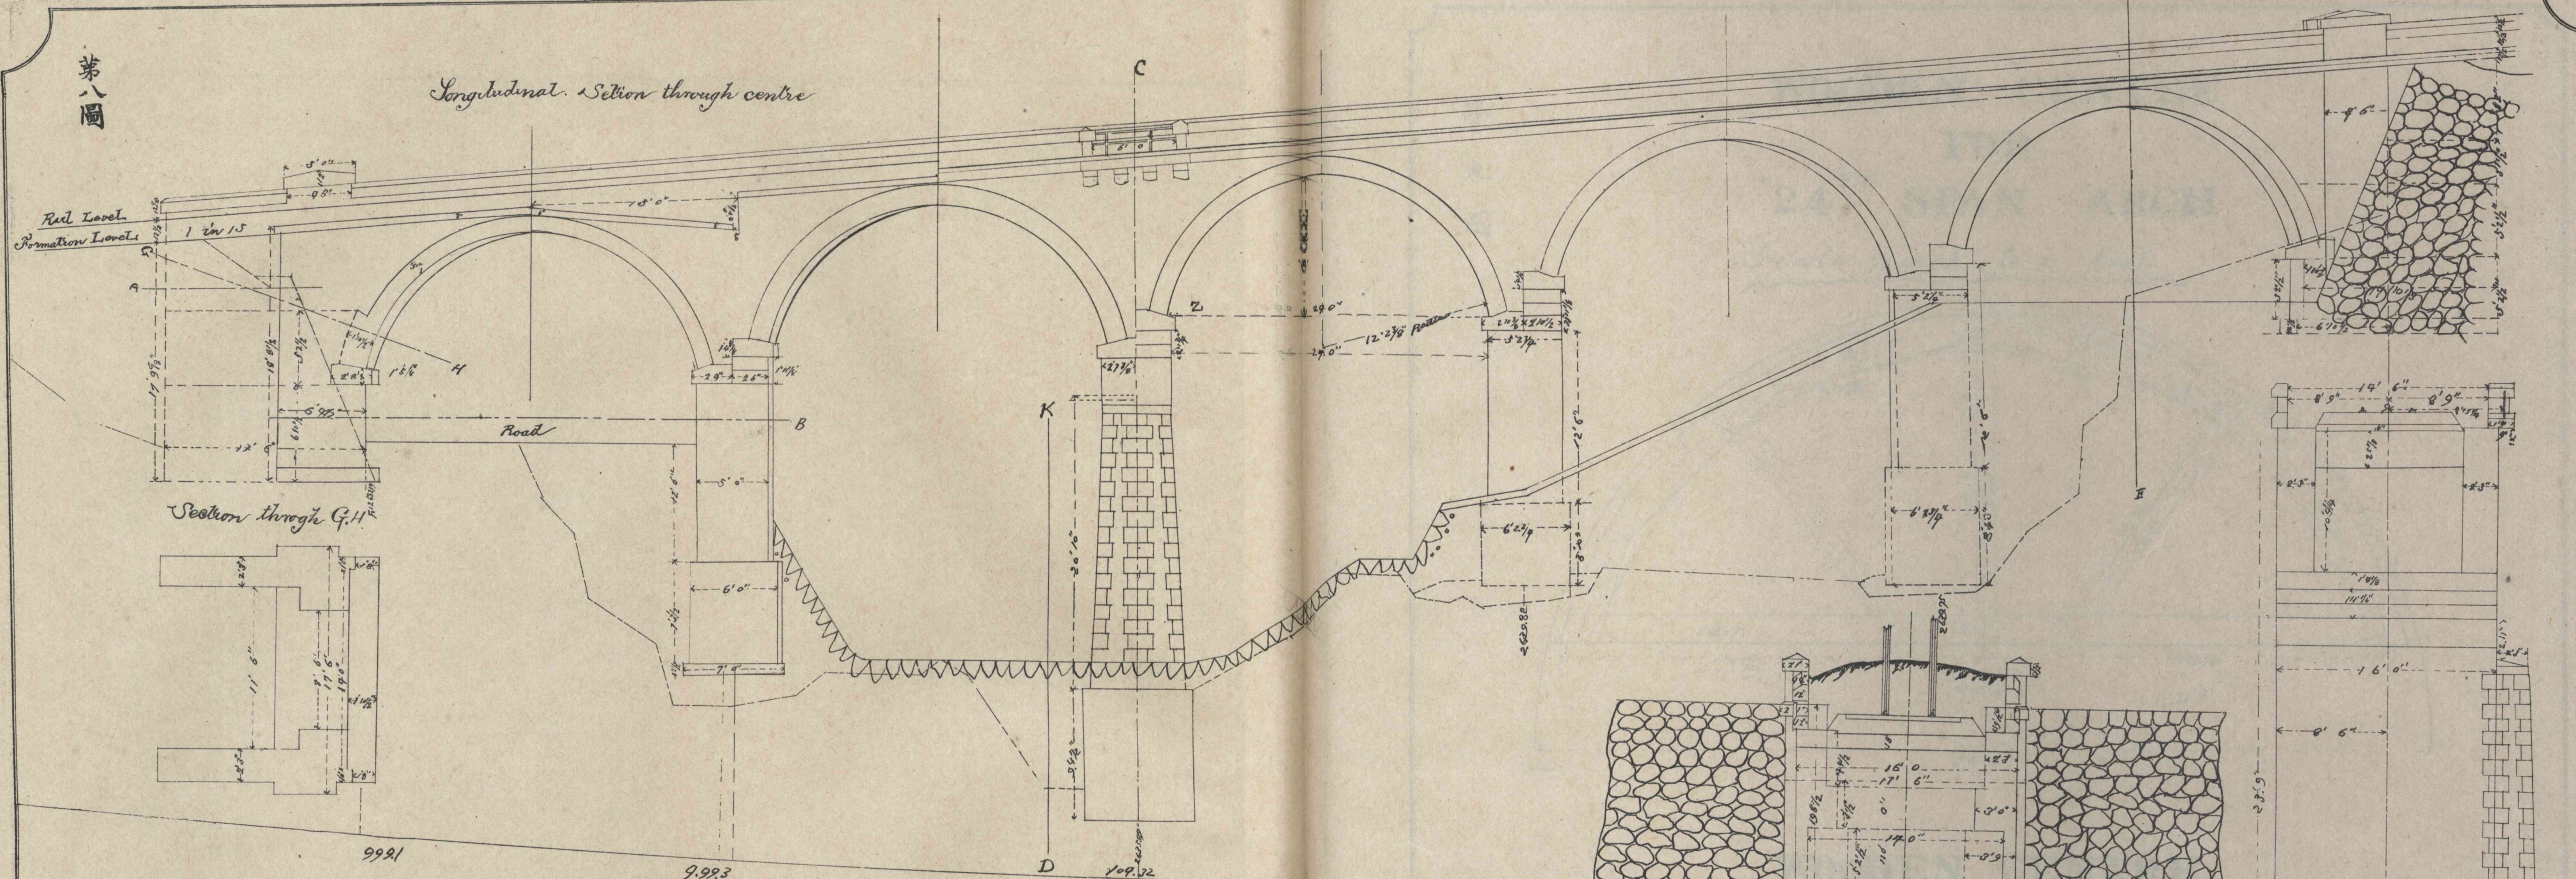

USUI RAILWAY
NAKAO GAWA BRIDGE

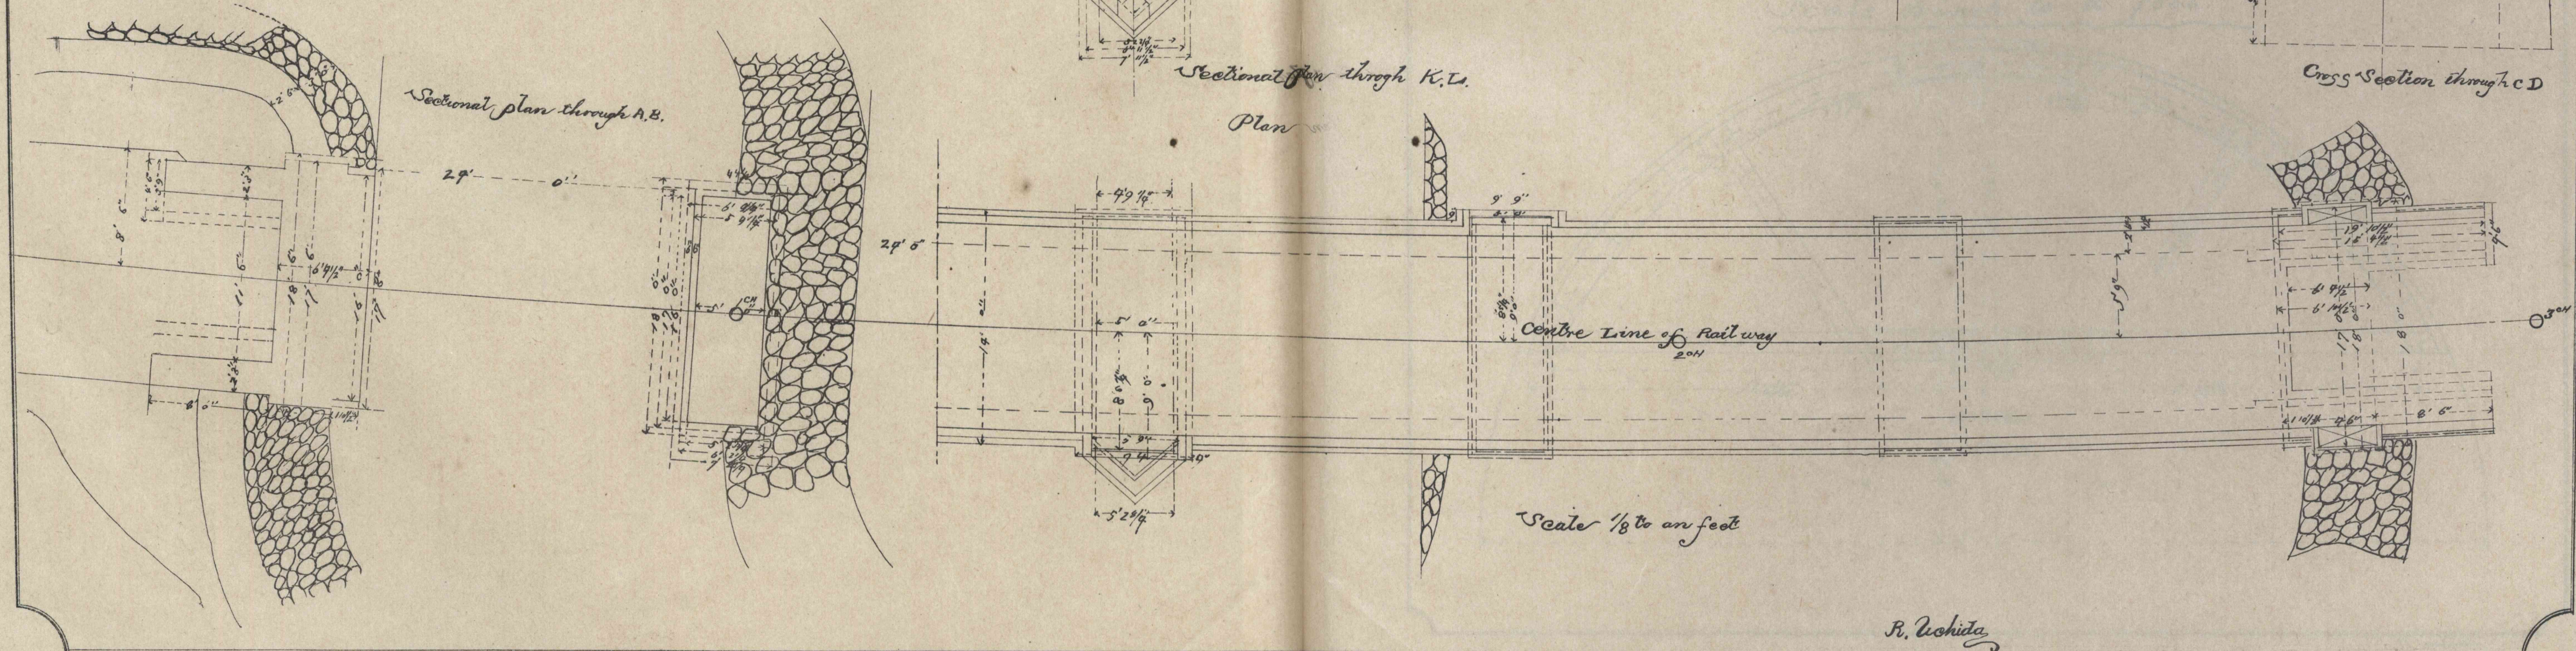

R. Uchida